COPY RIGHT OF THIS DRAWING BELONGS TO
M/S S.S INFRASTRUCTURE PROJECT CONSULTANTS Pvt.Ltd.
AND SHOULD NOT BE USED FOR ANY PURPOSE OTHER THAN SPECIFIED
WITHOUT PRIOR PERMISSION.

NORTH :

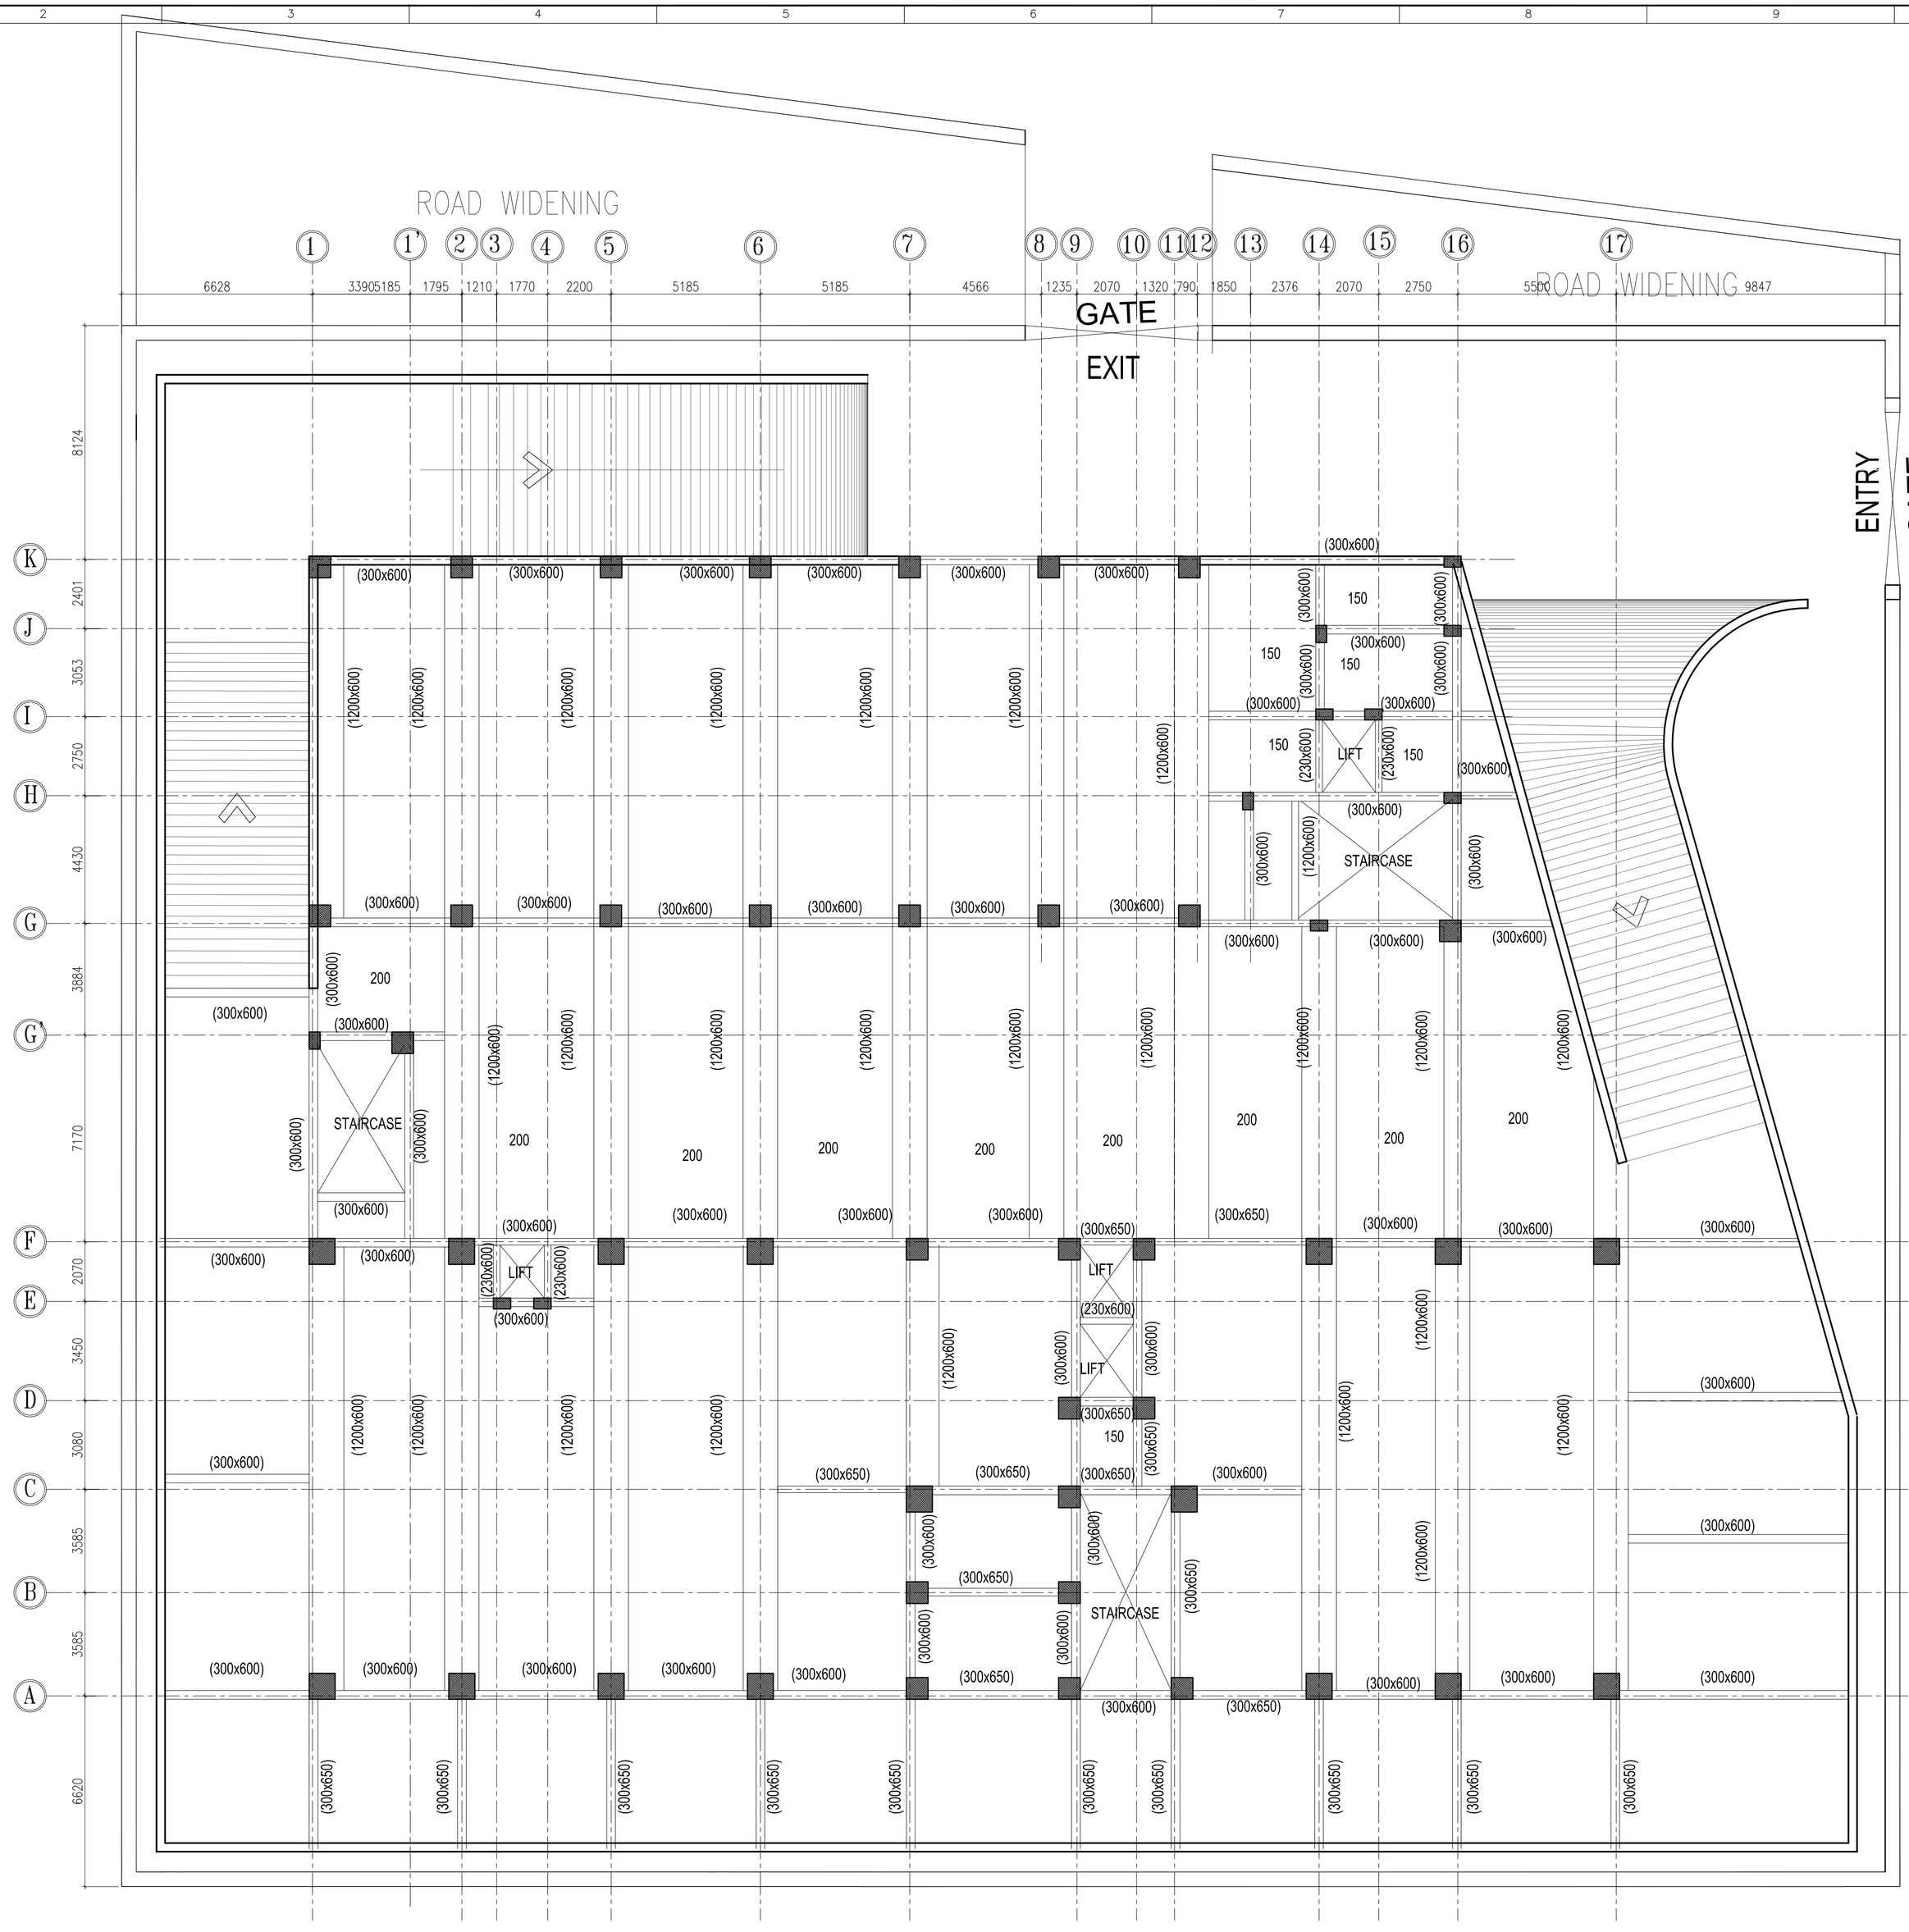

DEAD LOAD : 8.0 KN/Sq.m

LIVE LOAD : 4.0 KN/Sq.m

GROUND FLOOR ROOF BEAM LAYOUT

175Thk SLAB THROUGHOUT UNLESS MENTION

FOR TENDER ONLY

PROJECT :

OFFICE BUILDING AT
KALYAN NAGAR

TITLE :

GROUND FLOOR ROOOF BEAM LAYOUT

CLIENT :

CONSULTANTS :

S.S.INFRASTRUCTURE
PROJECT CONSULTANTS Pvt.Ltd.
ISO 9001-2008 Certified
Plot No : 48, Second Floor, Sagar Society,
Road No:2, Banjarahills, Hyderabad-500034
Ph : +91 40 35165677,35165679,35165680
email: ssipcpl@gmail.com

DATE :	20-10-2022
SCALE :	NTS
DEALT BY :	P.SURESH
DESIGNED BY :	P.SANTHOSH
CHECKED BY	J.V. RAMANA
PRINCIPAL CONSULTANT :	S.S.RAO

DRG.NO :SS/TSERC/KALYAN.NGR/OFC.BLDG/SD-03